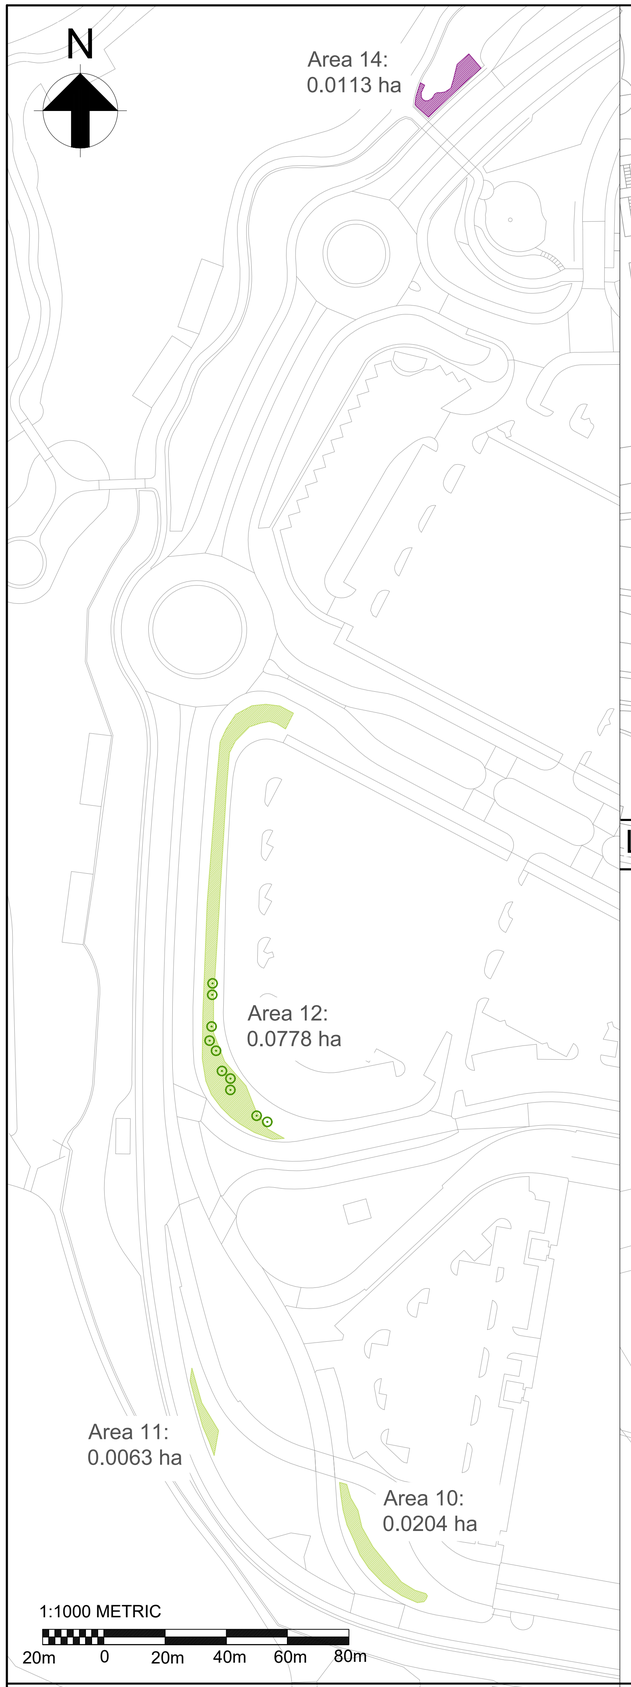

BLUEWATER WEST

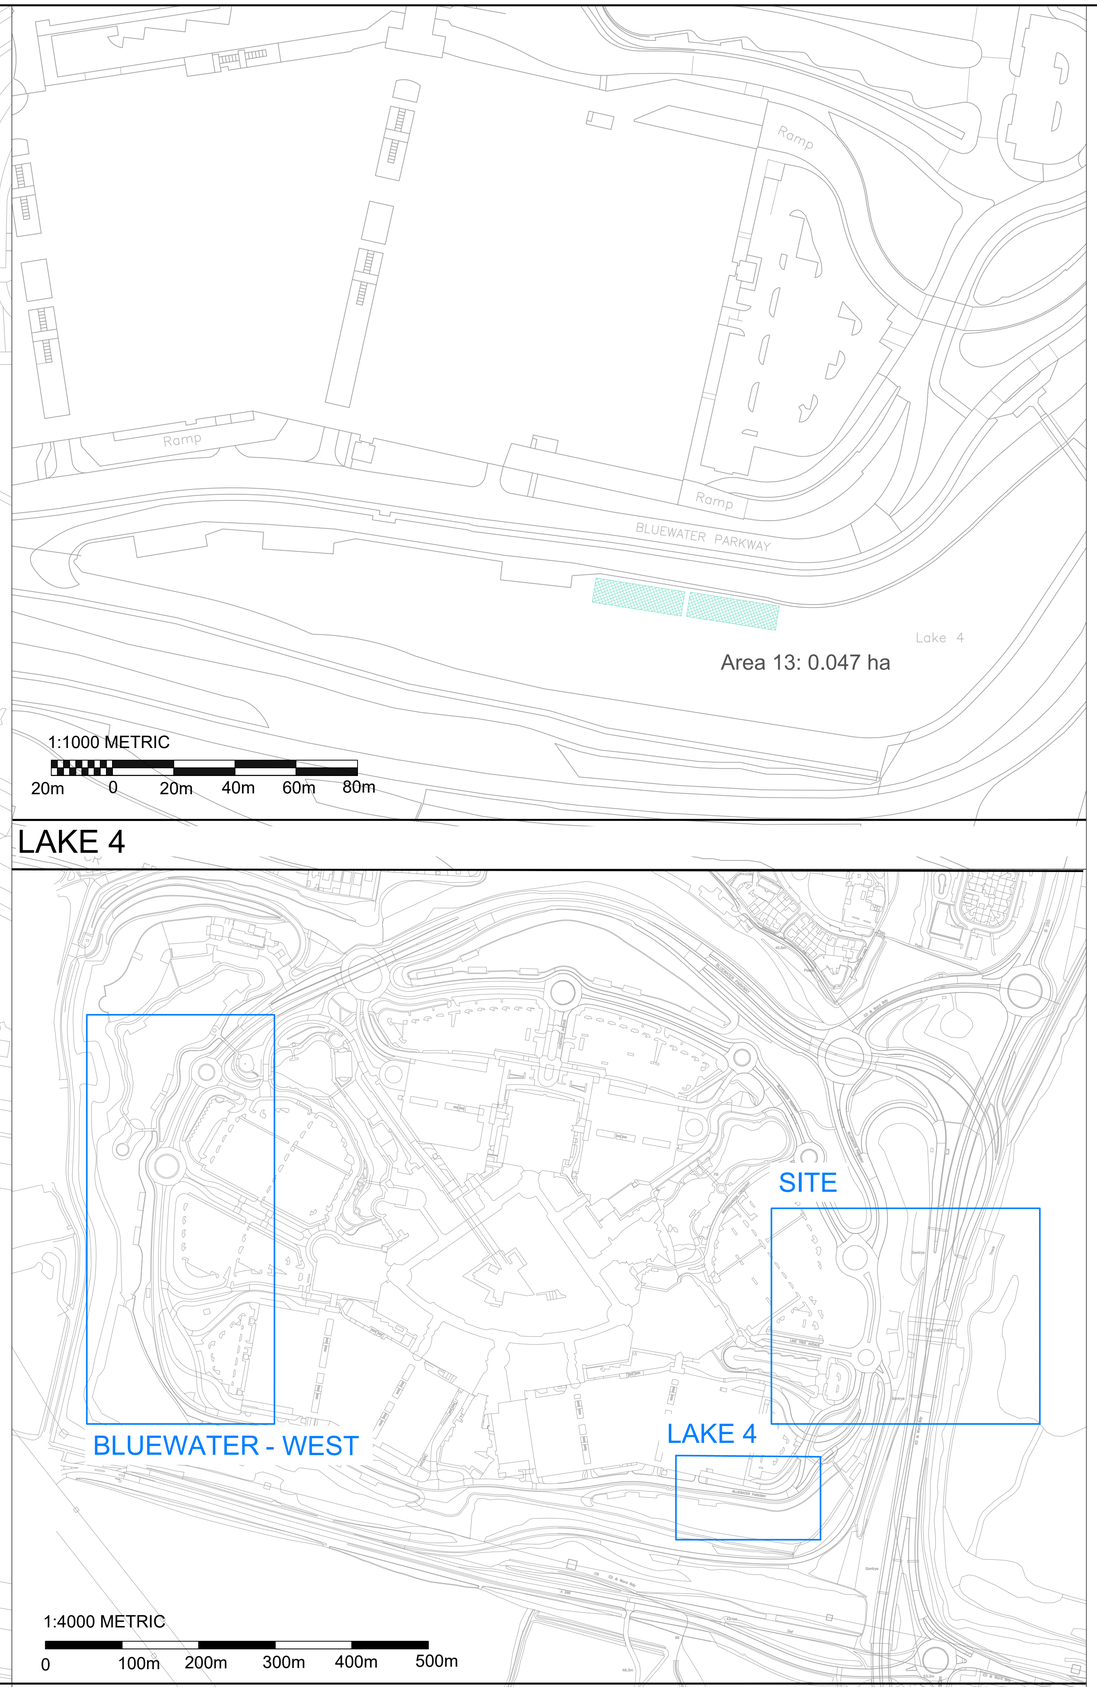

LOCATION PLAN

KEY

Proposed Landscape

Trees
Refer to report: BRT-TG-XX-ZZ-SH-LS-300 'Written landscape Specification' for full planting specifications and schedules
10x Proposed Trees

Grassland Enhancement Areas
Gross Area: 0.1158 ha

Reed Bed
Gross Area: 0.047 ha

Shrub Planting
Gross Area: 0.0113 ha

SAFETY, HEALTH AND ENVIRONMENTAL INFORMATION

In addition to the hazards/risks normally associated with the types of work detailed on this drawing, note the following :

CONSTRUCTION

A000 - Identify and locate existing services. All buried services to be isolated / protected prior to start of works. Ensure adequate separation of construction activities and adjacent live carriageways.
Implement safety measures when working in excavations, confined spaces and traffic areas.
Implement appropriate safety measures when working around and over bodies of water and reed beds.
Implement measures to protect all wildlife encountered, especially protected species.

MAINTENANCE / CLEANING

- As above

DECOMMISSIONING / DEMOLITION

- As above

It is assumed that all works will be carried out by a competent contractor working, where appropriate, to an approved method statement

Rev.	Date	Description	Prod.	Chk.	Rev.	App.
P01	12.07.24	Planning application submission	JFS	BP	CJ	LK

Project:
Fastrack Full Network
Bean Road Tunnel

Site
Bluewater
Greenhithe
Kent
DA99ST

Client
Kent County Council

ARCADIS

Registered office:
80 Fenchurch Street
London
EC3M 4BY

Coordinating office:
80 Fenchurch Street
London
EC3M 4BY
Tel: 44 (0)20 7812 2000

www.arcadis.com
© Copyright reserved

Drawing Title:
PROPOSED LANDSCAPE
BLUEWATER WEST & LAKE 4
SITE PLAN

DO NOT SCALE
Scale: VARIOUS

Suitability Description:
PLANNING APPLICATION

Drawing Number: BRT-TG-XX-ZZ-DR-LS-3007
Revision: P01

Print Date: 2024-07-15 10:22:19
C:\Users\fellowsj5374\OneDrive - ARCADIS\Desktop\Bean Tunnel\BRT-TG-XX-ZZ-DR-LS-3002-P03 JFS.dwg